FLOOR PLAN

ROOM NAME LEGEND

RM. No.	RM. Name	RM. No.	RM. Name
1001	COVERED ENTRANCE	1063	HITTING BAY
1002	COVERED LOGGIA	1064	PUTTING BAY
1003	COVERED LOGGIA	1065	VESTIBULE
1004	CAFETERIA	1066	GOLF CART STORAGE
1005	STORAGE	1067	COVERED LOGGIA
1006	STAGE	1068	COVERED LOGGIA
1007	STORAGE	1069	COVERED LOGGIA
1008	STORAGE		
1009	FOOD PICKUP		
1010	TRAY RETURN		
1011	KITHCEN		
1012	WARE WASHING		
1013	MEN'S TOILET		
1014	VANITY		
1015	VESTIBULE		
1016	TROPHY GALLERY		
1017	VESTIBULE		
1018	VANITY		
1019	WOMEN'S TOILET		
1020	STORAGE		
1021	VESTIBULE		
1022	OUTSIDE STORAGE		
1023	BLEACHER AREA		
1024	OUTSIDE STORAGE		
1025	SPACE (4)		
1026	BASKETBALL COURT		
1027	GYM STORAGE		
1028	BLEACHER AREA		
1029	GYM STORAGE		
1030	VESTIBULE		
1031	MECH./LAUNDRY ROOM		
1032	PHYISICAL THERAPHY		
1033	VESTIBULE		
1035	COMPUTER CONTROL ROOM		
1036	GYM OFFICE		
1037	HDCP TOILET		
1038	SHOWER		
1039	DRESSING		
1040	SHOWER		
1041	SHOWER		
1042	DRESSING		
1043	VESTIBULE		
1044	URINAL		
1045	SWIM LOCKERS		
1046	PLAYGROUND LOCKERS		
1047	JANITOR'S CLOSET		
1048	PLAYGROUND LOCKERS		
1049	SWIM LOCKERS		
1050	VESTIBULE		
1051	TOILET		
1052	TOILET		
1053	HDCP TOILET		
1054	SHOWER		
1055	DRESSING		
1056	SHOWER		
1057	SHOWER		
1058	DRESSING		
1060	VESTIBULE		
1061	PUTTING BAY		
1062	HITTING BAY		

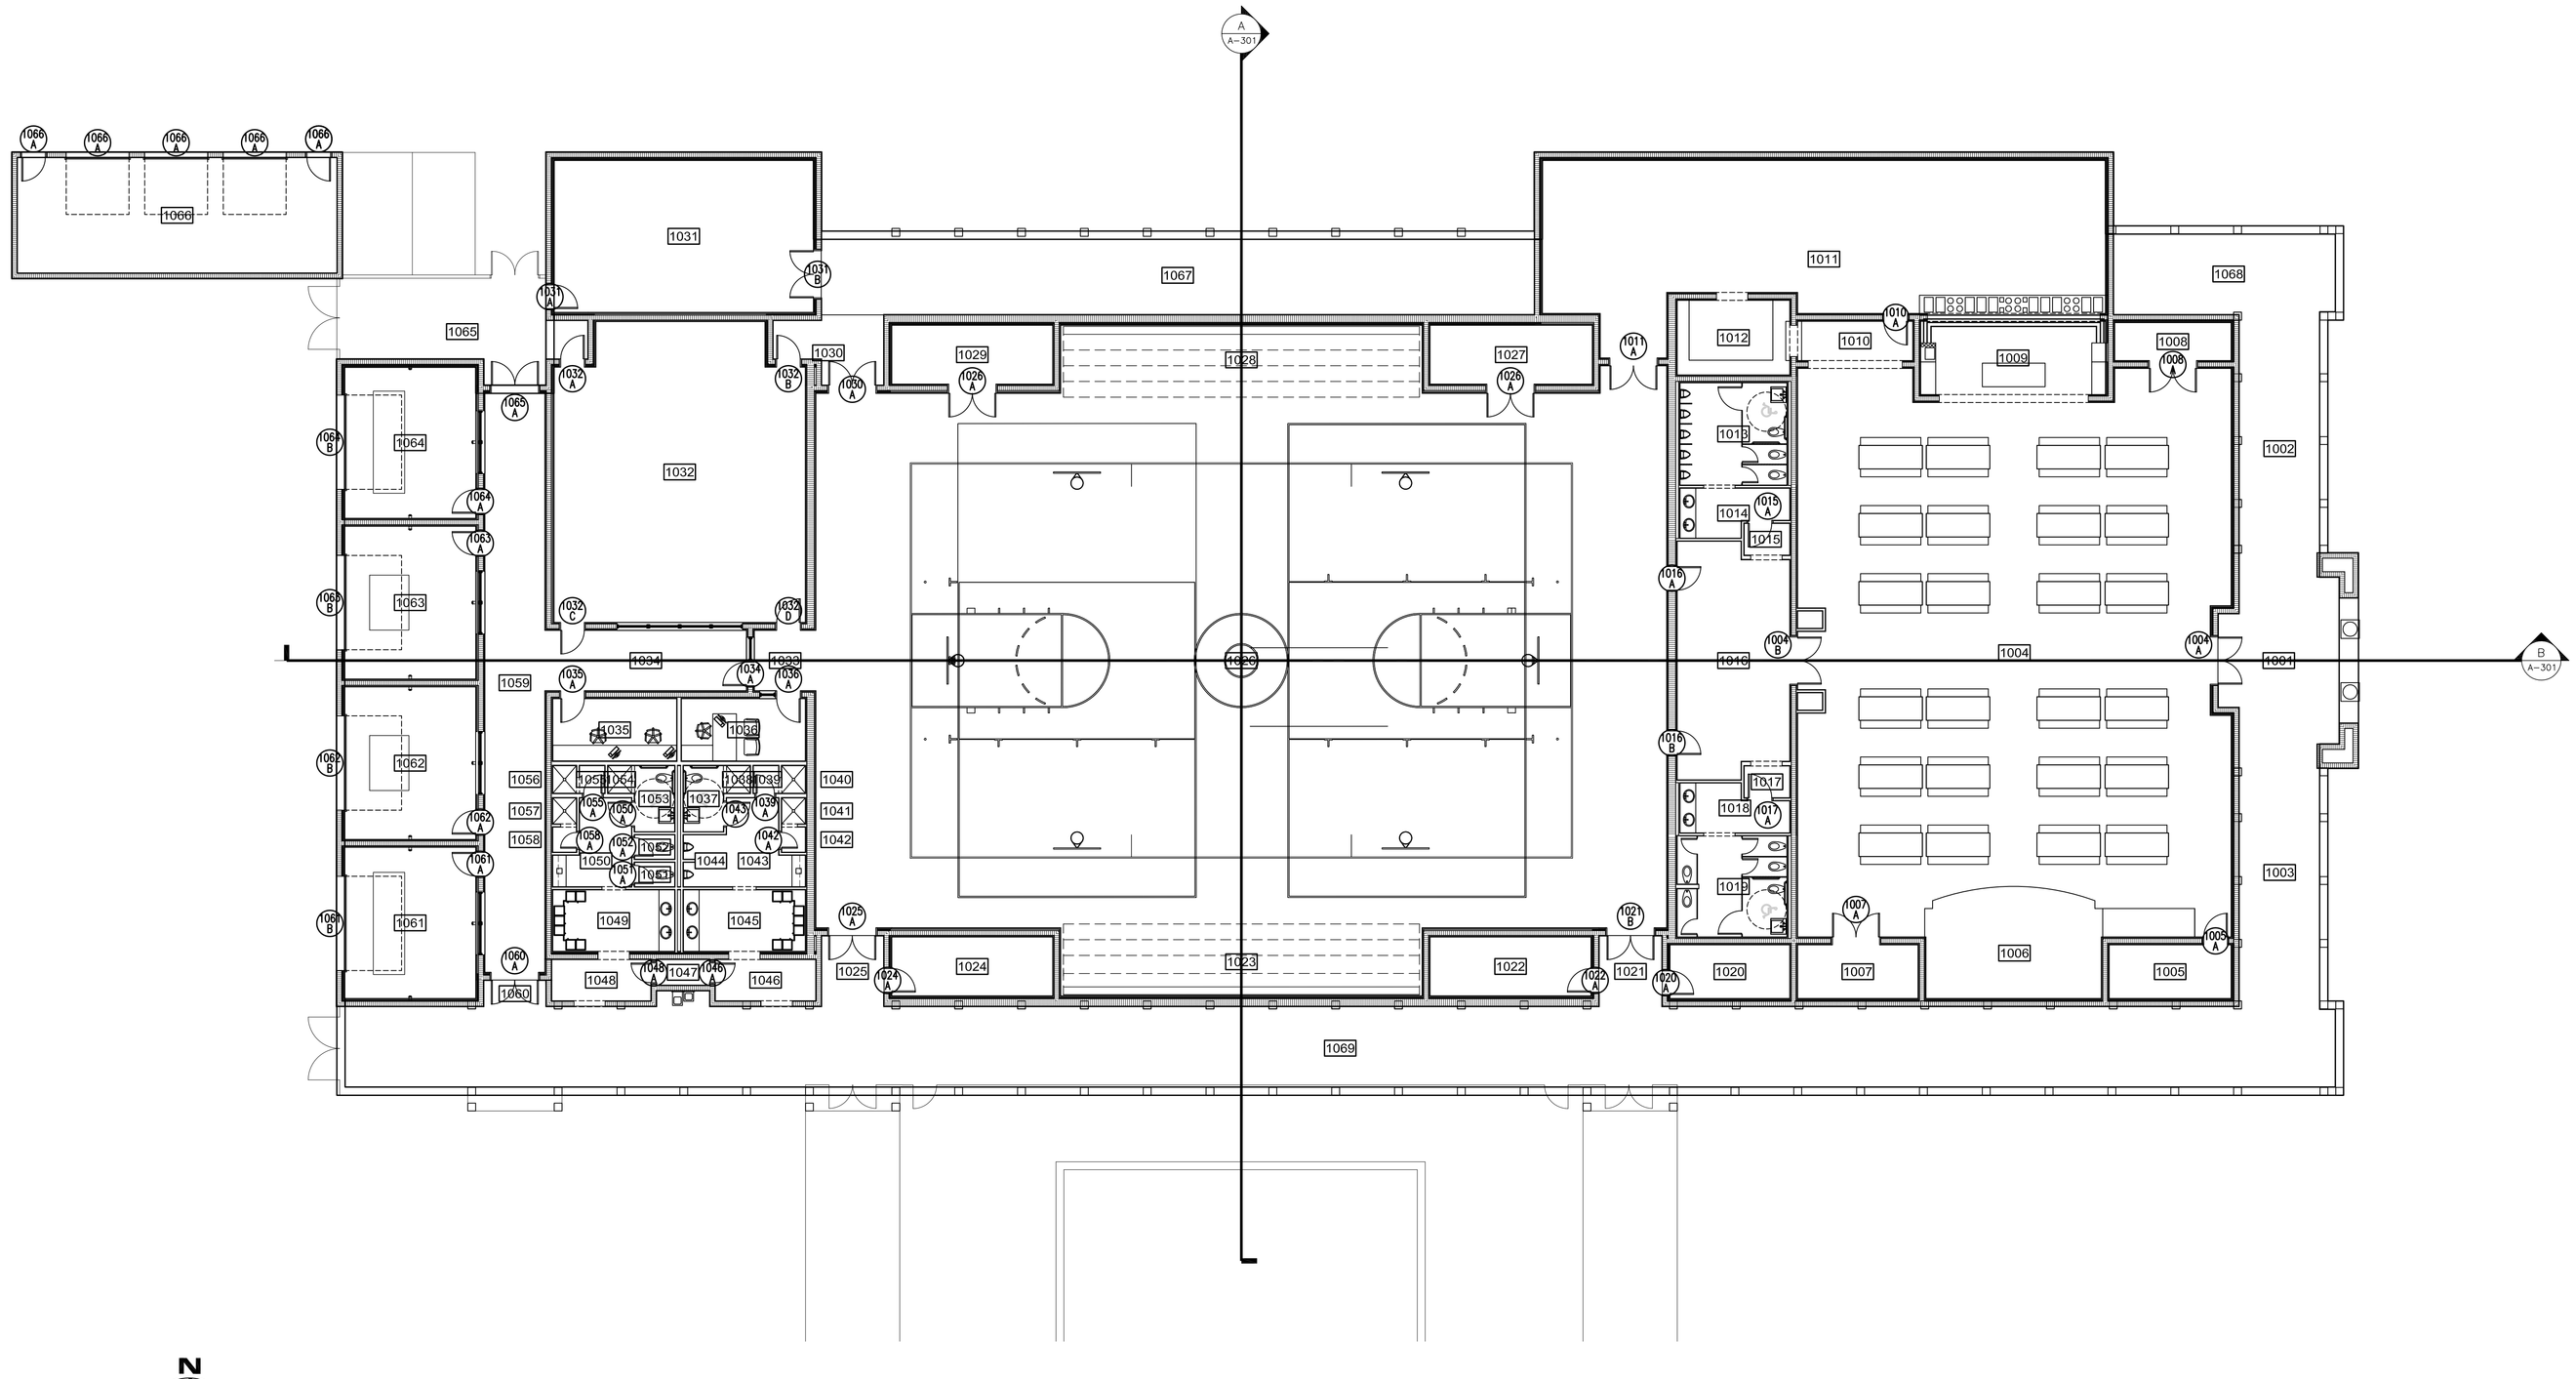

N

FLOOR PLAN ARCHITECTURAL

SCALE : 3/32" = 1'-0"

0 128 256 512

PEACOCK + LEWIS
Architects and Planners, LLC

Golden Bear Plaza, East Tower
11770 U. S. Highway One
Suite 402
North Palm Beach, FL 33408

Member AIA Established 1961
License No AAC 000020

T. 561.626.9704
F. 561.626.9719

ELS CENTER OF EXCELLENCE

GYMNASIUM

25% CONSTRUCTION DOCUMENTS

JUPITER
FLORIDA

THRESHOLD BUILDING

TO THE BEST OF MY KNOWLEDGE, THIS SET OF PLANS AND SPECIFICATIONS COMPLY WITH THE APPLICABLE MINIMUM BUILDING CODES AND THE APPLICABLE FIRE SAFETY STANDARDS AS DETERMINED BY THE LOCAL AUTHORITY IN ACCORDANCE WITH FBC 1013.6.4.4 AND CHAPTER 633, FLORIDA STATUTES.

Seal :

AOR: ROBERT BRAIDO
Lic.no: AR9011

© 2013 PEACOCK + LEWIS Architects and Planners, LLC
This document, Sheet No. A-101 has been prepared specifically for this Project. This document is **not** suitable for use on other projects or in other locations without the approval and participation of PEACOCK + LEWIS Architects and Planners, LLC AAC000020. Reproduction and/or resse is prohibited.

Key Plan :

Sheet Title :
FLOOR PLAN ARCHITECTURAL

Revisions :

#	Date	Rev. Description

Comm. :	Date :
12-035	03.29.2013
Drawn :	Checked :
P+L	Checked By

Sheet No.
D
A-101
Of: --_ARCH_SHEETS

Drawing Name: F:\2012\12-035 Els Center of Excellence\01_DRAWINGS\CAD\D_GYMNASIUM P+L PROJECT NAME\Sheets\12-035-A-101 FLOOR PLAN ARCHITECTURAL.dwg, Last Modified: Apr 02, 2013 - 8:58pm, Plotted on: Jun 28, 2013 - 9:23am by tbraido